Panoramic View from the South

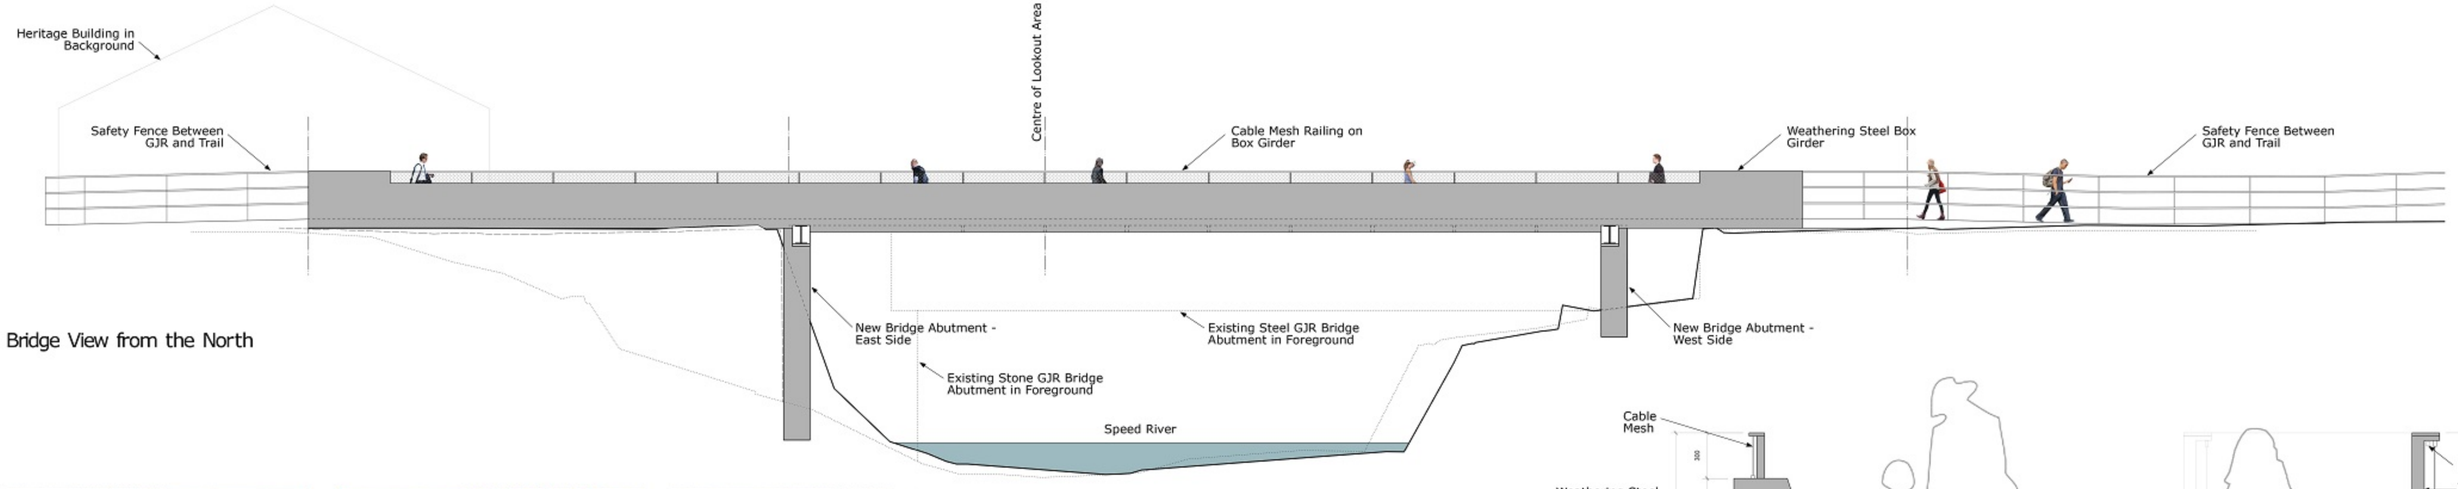

Bridge View from the North

Cable Mesh Precedents

Features

- Solid North side and open to view on South side
- Bridge with lookout area
- Bench at lookout
- Design integrated into bridge structure
- Cantilever box girder structure
- Approach railings as "sentinels" for bridge
- Cable mesh/expanded mesh railing

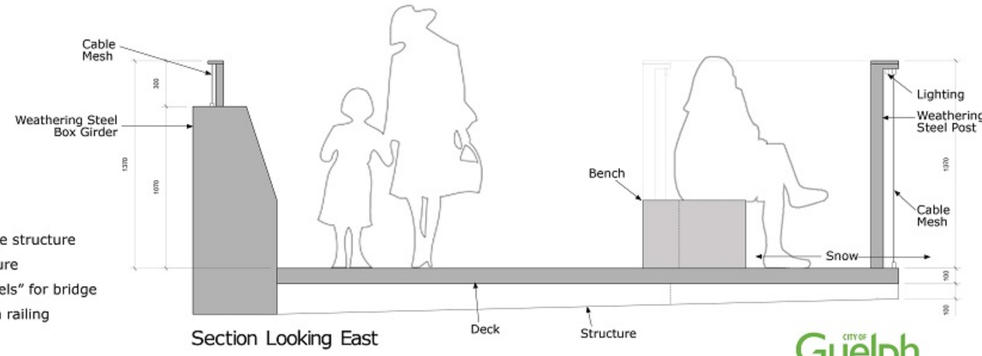

Section Looking East

The Ward to Downtown Pedestrian Bridge